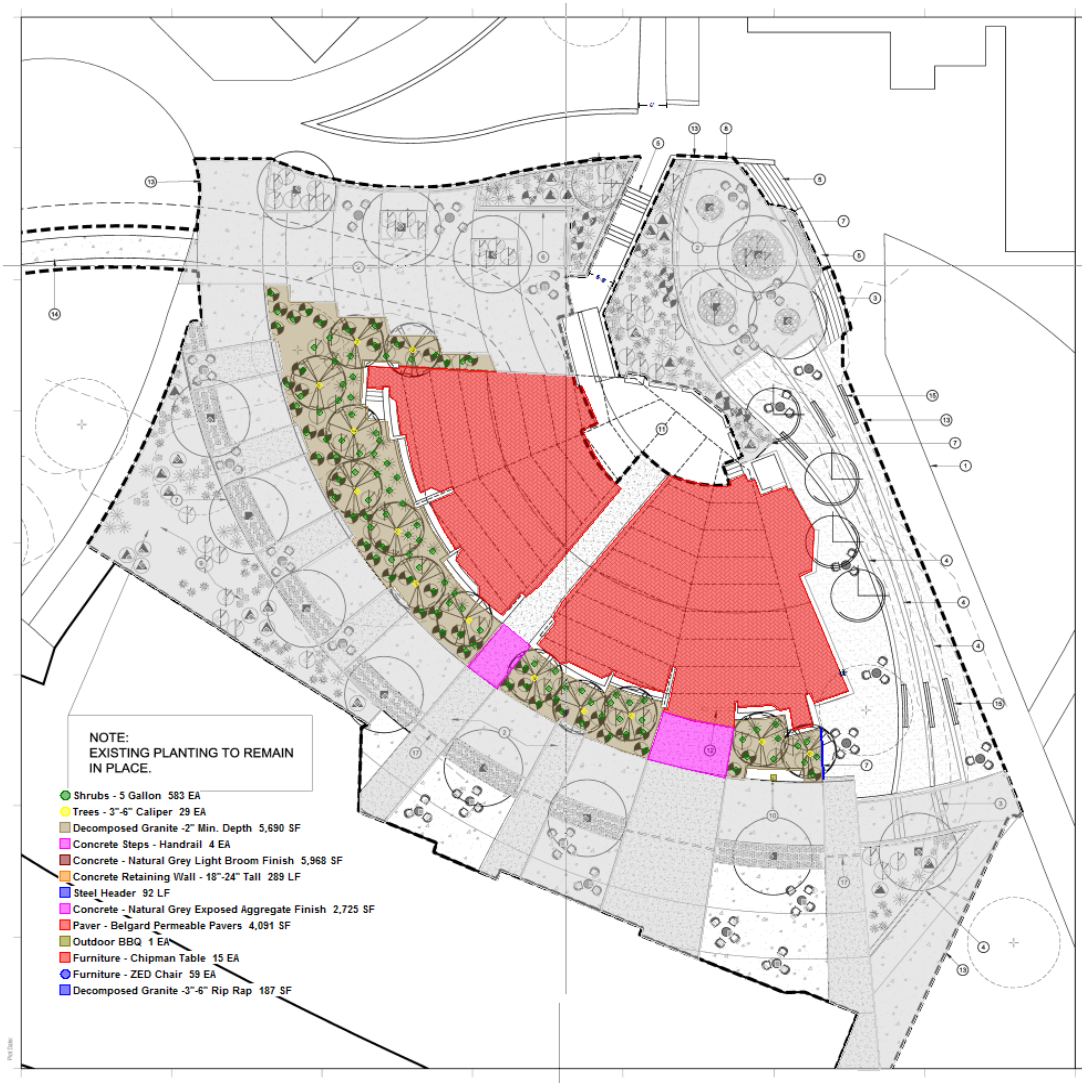

PLANT LEGEND

SYM.	BOTANICAL NAME (COMMON NAME)	SIZE	MIN. CAL HT & W	QTY.
	TREES			
	EXISTING TREE PROTECT IN PLACE			
	FORESTIERA NEOMEXICANA NEW MEXICO OLIVE	36" BOX	2.5" CAL 8'0 & 4'W	13
	PINUS EDULIS PINYON PINE	36" BOX	2.5" CAL 8'0 & 4'W	5
	PROSOPIS VELUTINA VELVET MESQUITE	36" BOX	2.5" CAL 8'0 & 4'W	5
	ACCENTS			
	AGAVE PARRYI PARRY'S AGAVE	5 GAL		61
	BOUTELOUA GRACILIS BLUE GRAMA	1 GAL		208
	DASYLIRION WHEELERI SOTOL	5 GAL		60
	MUHLENBERGIA RIGENS DEER GRASS	1 GAL		63
	NOLINA MICROCARPA BEAR GRASS	5 GAL		70
	OPUNTIA PHAEACANTA DESERT PRICKLY PEAR	5 GAL		22
	TOPDRESS / DUST CONTROL DECOMPOSED GRANITE - 2" MIN DEPTH TO MATCH EXISTING UNLESS NOTED OTHERWISE			

2'-0" x 2'-0" deep - 3" MIN DEPTH
3/4" TO MATCH EXISTING UNLESS NOTED OTHERWISE

KEYNOTES

1. EXISTING CONCRETE SIDEWALK.
2. NEW CONCRETE PAVING.
3. CONCRETE STEPS W/ HANDRAILS.
4. CONCRETE RETAINING WALL, 18" - 24" HEIGHT.
5. EXISTING STEPS AND CONCRETE WALL TO REMAIN.
6. RAISED CONCRETE PLANTER, 18" HEIGHT.
7. STEEL HEADER.
8. EXISTING CMU WALL TO REMAIN.
9. EXISTING DRAINAGE AND PLANTING TO REMAIN.
10. OUTDOOR BARBEQUE.
11. EXISTING AMPHITHEATER SHADE STRUCTURE. STAGE + ACCESS RAMPS. PROTECT IN PLACE.
12. REMOVE EXISTING CMU WALL.
13. LIMIT OF CONSTRUCTION.
14. VEHICULAR ACCESS.
15. CONCRETE STEPS.
16. CROSSWALK.
17. PROVIDE DRAIN PIPE BELOW WALK AT PLANTERS

MATERIAL LEGEND

- PERMEABLE PAVERS BELGARD
- "NATURAL GRAY" CONCRETE LIGHT BROOM FINISH
- "NATURAL GREY" CONCRETE EXPOSED AGGREGATE FINISH
- 3" MINUS STABILIZED DECOMPOSED GRANITE

SITE FURNISHINGS

- CHIPMAN TABLE, COLOR: SILVER. BY LANDSCAPE FORMS, 1.800.430.6209.
- ZED CHAIR, COLOR: TBD. BY LANDSCAPE FORMS 1.800.430.6209.

NOTE: EXISTING LIGHT POLES TO REMAIN IN PLACE.

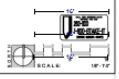

Yavapai COLLEGE

CAMPUS LANDSCAPE IMPROVEMENTS

SMITHGROUP JJR
455 NORTH THIRD STREET
SUITE 290
PHOENIX, AZ 85004
602.395.2200
www.smithgroupjjr.com

ISSUED FOR	REV	DATE
SCHEM/ DC DESIGN		09DEC2015

SEALS AND SIGNATURES

NOT FOR CONSTRUCTION

PROJECT NORTH

DRAWING TITLE

HARDSCAPE & LANDSCAPE PLAN

SCALE: AS SHOWN

PROJECT NUMBER: 20076.001

DRAWING NUMBER: SD L2.1

SHEET 3 OF 11

Plot Date: