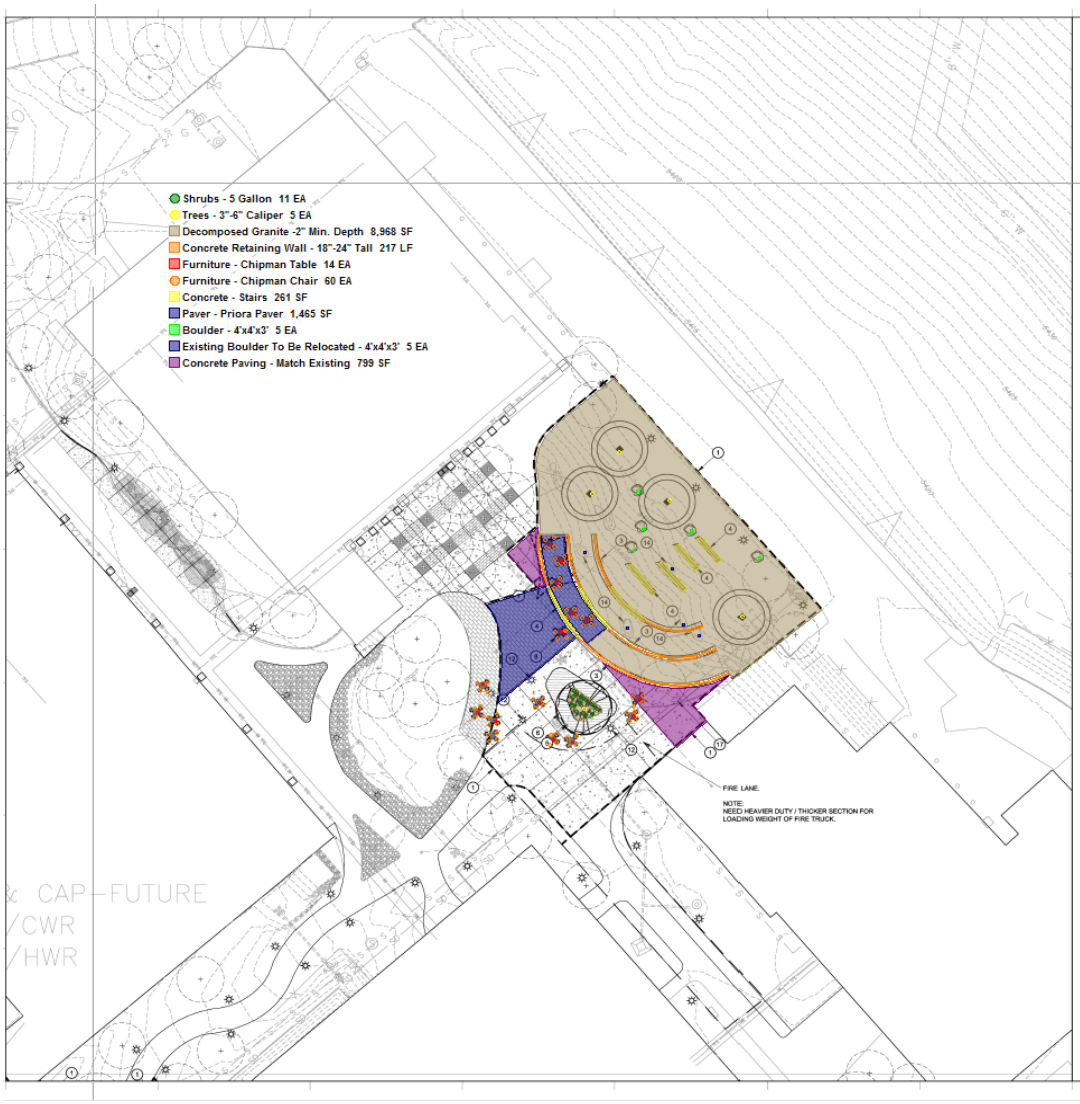

PLANT LEGEND

SYM	BOTANICAL NAME / (COMMON NAME)	SIZE	MIN. CAL HT & W	QTY.
	TREES			
	EXISTING TREE TO REMAIN IN PLACE			
	FRAXINUS TXN-WEST (TXN-WEST) TXN	36" BOX	36" CAL. 8'H X 4'W	1
	POPULUS TREMULOIDES QUAKING ASPEN	36" BOX	36" CAL. 8'H X 4'W	6
	ACER X FREEMANII 'AUTUMN FANTASY' AUTUMN FANTASY MAPLE	36" BOX	36" CAL. 8'H X 4'W	13
	SHRUBS			
	RIBES ORIDA ATRIPUCIFOLIA RUBIGAN SAGE	5 GAL		81
	SALVIA EMBERSIA CAPELLARE 'REGAL MIST'	5 GAL		228
	CHRYSOTHAMNUS FRUTICOSA CHRYSOTYLA	5 GAL		34
	AGAVE PARRY PARRYI'S AGAVE	5 GAL		36
	GARDEN GNOEN WHEELERI GARDEN GNOME	5 GAL		13
	SALVIA GREGGII AUTUMN SAGE	5 GAL		20
	CALAMAGROSTIS X ACUTIFLORA 'KARL FORESTER' FEATHER REED GRASS	5 GAL		297
	TOPDRESS / DUST CONTROL			
	DECOMPOSED GRANITE, 2" MIN DEPTH TO MATCH EXISTING UNLESS NOTED OTHERWISE			
	3"-6" RIP-RAP - 3" MIN DEPTH TO MATCH EXISTING UNLESS NOTED OTHERWISE			
	4' x 4' x 3' SURFACE SELECT BOULDER			

NOTE:
EXISTING LANDSCAPE SHALL REMAIN
WHERE POSSIBLE & NEW PLANTING
SHOULD BE ADJUSTED ACCORDINGLY.

KEYNOTES

1. LIMIT OF CONSTRUCTION.
2. CONCRETE PLANTER WALL, 18" HEIGHT.
3. CONCRETE RETAINING WALL, 18" HEIGHT.
4. CONCRETE STEPS, 6" HT RISER x 12" DROP TREAD.
5. GABION WALL, 18" HEIGHT.
6. RAISED PLANTER = ENGINEERED WOOD DECKING SEATING SURFACE, 18" HEIGHT.
7. SHADE STRUCTURE. 4" TUBE STEEL FRAMING W/ 1" X 3" SHADE PICKETS.
8. SITE FURNISHINGS. SEE LEGEND.
9. EXISTING FIRE HYDRANT. PROTECT IN PLACE.
10. POLICE CALL STATION. PROTECT IN PLACE.
11. EXISTING CONCRETE PAVING AND WALLS TO BE REMOVED.
12. EXISTING LIGHT POLE TO BE RELOCATED AS NECESSARY.
13. EXISTING UTILITIES.
14. EXISTING BOULDER TO BE RELOCATED.
15. EXISTING BOLLARDS TO REMAIN.
16. EXISTING GABION WALL TO REMAIN.
17. EXISTING TREE TO BE REMOVED.

MATERIALS LEGEND

- SANDBLASTED "YC" LOGO.
- INTEGRAL COLOR CONCRETE PAVING.
- 6" X 6" CONCRETE PAVERS OVER 4" COMPACTED ABC SUBBASE.
- 4" CONCRETE PAVERS OVER SAND & COMPACTED ABC SUBBASE.
- 4 3/8" X 4 1/2" X 2 1/8" PAVERSTONE OVER SAND & COMPACTED ABC SUBBASE.
- CONCRETE PAVING - MATCH EXISTING.

SITE FURNISHINGS

- CHIPMAN TABLE AND CHAIRS. COLOR: SILVER. LANDSCAPE FORMS. 1.800.430.6209.
- LOUNGE CHAIRS W/ UMBRELLA CUSHIONS BELOW SHADE STRUCTURES.
- 3S STAY BENCH. COLOR: SILVER. LANDSCAPE FORMS. SHOWN APPROX.
- SIRIUS UMBRELLA. COLOR: GRASS. LANDSCAPE FORMS. SHOWN APPROX.

NOTE: PROVIDE PRICING TO INSTALL TENSILE / FABRIC SHADE STRUCTURES AT THE ART RANCH AMPHITHEATER, THE SCULPTURE GARDEN AMPHITHEATER AND AT THE PERFORMING ARTS PATIO.

SCALE: 1/16" = 1'-0"

Yavapai COLLEGE

CAMPUS
LANDSCAPE
IMPROVEMENTS

SMITHGROUP JJR

455 NORTH THIRD STREET
SUITE 250
PHOENIX, AZ 85004
602.265.2300
www.smithgroupjjr.com

ISSUED FOR	REV	DATE
SCHEMA DC DESIGN		09/07/2015

SEALS AND SIGNATURES

NOT FOR CONSTRUCTION

PROJECT NORTH

DRAWING TITLE

HARDSCAPE & LANDSCAPE PLAN

AS SHOWN

SCALE

20076.001

PROJECT NUMBER

SD

DRAWING NUMBER

L2.1

SHEET 4 OF 11