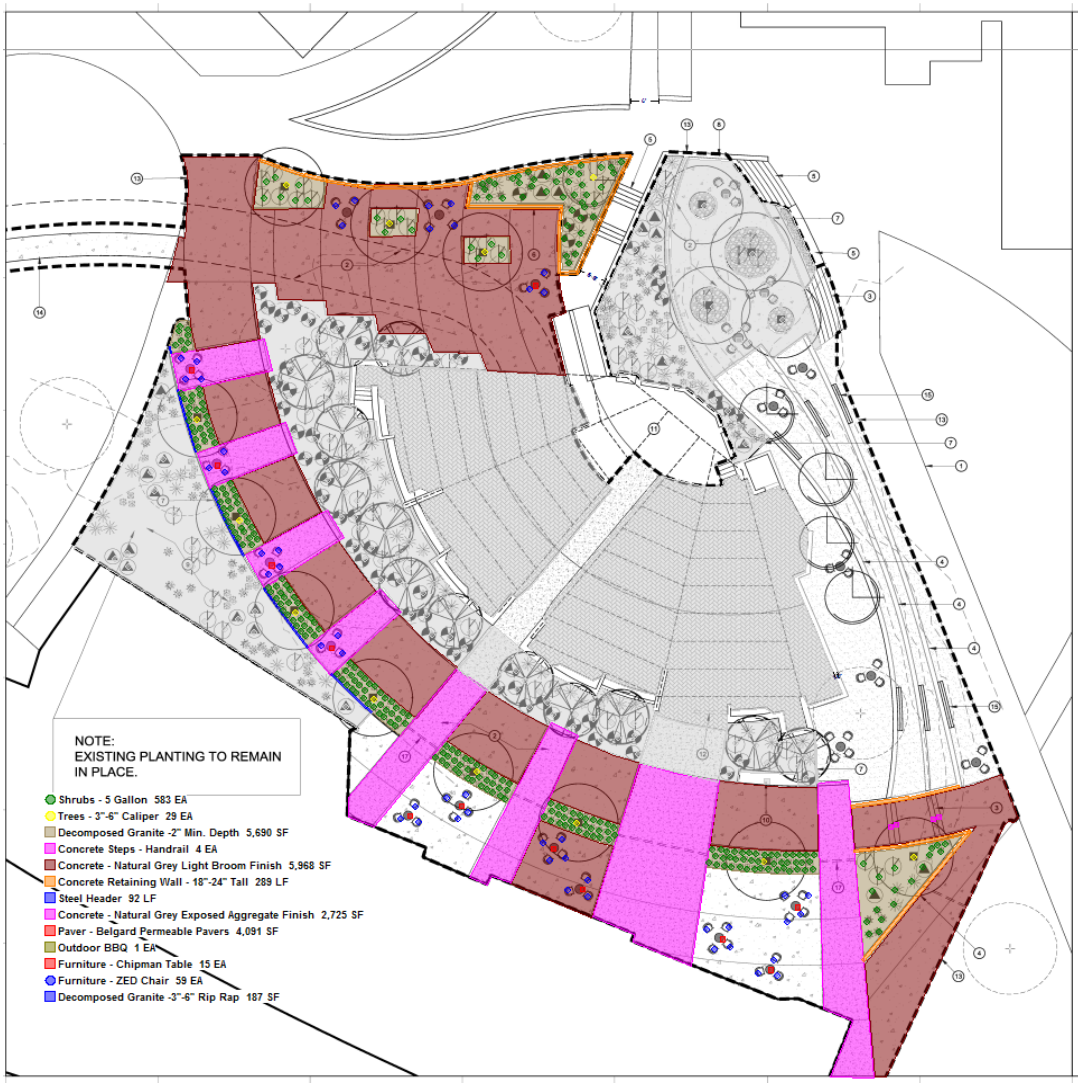

PLANT LEGEND

SYM.	BOTANICAL NAME (COMMON NAME)	SIZE	MIN. CAL HT & W	QTY.
	TREES			
	EXISTING TREE PROTECT IN PLACE			
	FORESTIERA NEOMEXICANA NEW MEXICO OLIVE	36" BOX	2.5" CAL. 8'H X 4'W	13
	PINUS ROUILIE PINYON PINE	36" BOX	2.5" CAL. 8'H X 4'W	5
	PROSOPIS VELUTINA VELVET MESQUITE	36" BOX	2.5" CAL. 8'H X 4'W	5
	ACCENTS			
	AGAVE PARRYI PARRY'S AGAVE	5 GAL.		61
	BOUTELOUA GRACILIS BLUE GRAMA	1 GAL.		208
	DASYLIRION WHEELERI DESERT SPOON	5 GAL.		60
	MUHLENBERGIA RIGENS DEER GRASS	1 GAL.		63
	SOLINA MCDOCARPA BEARGRASS	5 GAL.		70
	OPUNTIA PHAEACANTA DESERT PRICKLY PEAR	5 GAL.		22
	TOPDRESS / DUST CONTROL			
	DECOMPOSED GRANITE - 2" MIN DEPTH TO MATCH EXISTING UNLESS NOTED OTHERWISE			
	3" 3/4" MINUS - 3" MIN DEPTH TO MATCH EXISTING UNLESS NOTED OTHERWISE			

KEYNOTES

1. EXISTING CONCRETE SIDEWALK.
2. NEW CONCRETE PAVING.
3. CONCRETE STEPS W/ HANDRAILS.
4. CONCRETE RETAINING WALL. 18" - 24" HEIGHT.
5. EXISTING STEPS AND CONCRETE WALL TO REMAIN.
6. RAISED CONCRETE PLANTER. 18" HEIGHT.
7. STEEL HEADER.
8. EXISTING CMU WALL TO REMAIN.
9. EXISTING DRAINAGE AND PLANTING TO REMAIN.
10. OUTDOOR BARBEQUE.
11. EXISTING AMPHITHEATER SHADE STRUCTURE, STAGE + ACCESS RAMPS. PROTECT IN PLACE.
12. REMOVE EXISTING CMU WALL.
13. LIMIT OF CONSTRUCTION.
14. VEHICULAR ACCESS.
15. CONCRETE STEPS.
16. CROSSWALK.
17. PROVIDE DRAIN PIPE BELOW WALK AT PLANTERS

MATERIAL LEGEND

- PERMEABLE PAVERS BELGARD
- 'NATURAL GRAY' CONCRETE LIGHT BROOM FINISH
- 'NATURAL GREY' CONCRETE EXPOSED AGGREGATE FINISH
- 2" MINUS STABILIZED DECOMPOSED GRANITE

SITE FURNISHINGS

- CHIPMAN TABLE. COLOR: SILVER. BY LANDSCAPE FORMS, 1.800.430.6209.
- ZED CHAIR. COLOR: TBD. BY LANDSCAPE FORMS 1.800.430.6209.

NOTE: EXISTING LIGHT POLES TO REMAIN IN PLACE.

SCALE: 1/8" = 1'-0"

Yavapai COLLEGE

CAMPUS
LANDSCAPE
IMPROVEMENTS

SMITHGROUP JJR

455 NORTH THIRD STREET
SUITE 250
PHOENIX, AZ 85004
602.265.2200
www.smithgroupjjr.com

ISSUED FOR	REV	DATE
SCHEMA DC DESIGN		09DEC2015

SEALS AND SIGNATURES

NOT FOR CONSTRUCTION

PROJECT NORTH

DRAWING TITLE

HARDSCAPE & LANDSCAPE PLAN

AS SHOWN

SCALE 20070.001

PROJECT NUMBER

SD

DRAWING NUMBER

L2.1

SHEET 3 OF 11