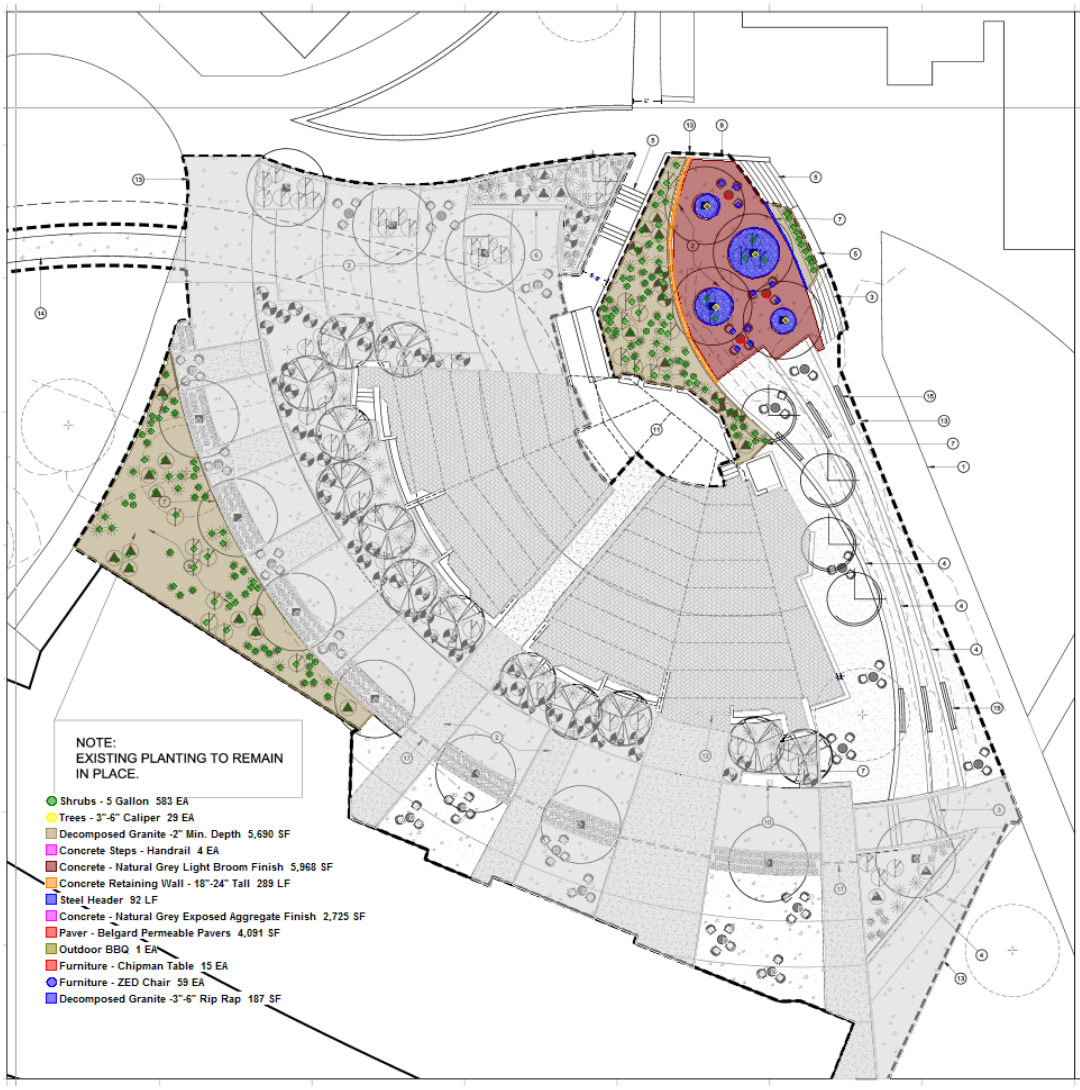

PLANT LEGEND

SYM	BOTANICAL NAME (COMMON NAME)	SIZE	MIN. CAL HT & W	QTY.
	TREES			
	EXISTING TREE PROTECT IN PLACE			
	FORESTIERA NEOMEXICANA NEW MEXICO OLIVE	36" BOX	2.0" CAL. 8Ft X 4Ft	13
	PINUS EDULIS PIÑON PINE	36" BOX	2.0" CAL. 8Ft X 4Ft	6
	PROSOPIS VELUTINA VELVET MESQUITE	36" BOX	2.0" CAL. 8Ft X 4Ft	6
	ACCENTS			
	AGAVE PARRYI PARRY'S AGAVE	5 GAL		61
	BOUTELOUA GRACILIS BLUE GRAMA	1 GAL		299
	DASYLIRION WHEELERI DESERT SPOON	5 GAL		65
	MUHLENBERGIA RIGENS DEER GRASS	1 GAL		63
	NOLINA MICROCARPA BEARGRASS	5 GAL		70
	OPUNTIA PHAEACANTA DESERT PRICKLY PEAR	5 GAL		22
	TOPDRESS / DUST CONTROL			
	DECOMPOSED GRANITE - 2" MIN DEPTH OVER WEED BARRIER FABRIC OVER EXISTING UNLESS NOTED OTHERWISE			
	TO MATCH EXISTING UNLESS NOTED OTHERWISE			

KEYNOTES

1. EXISTING CONCRETE SIDEWALK.
2. NEW CONCRETE PAVING.
3. CONCRETE STEPS W/ HANDRAILS.
4. CONCRETE RETAINING WALL. 18" - 24" HEIGHT.
5. EXISTING STEPS AND CONCRETE WALL TO REMAIN.
6. RAISED CONCRETE PLANTER. 18" HEIGHT.
7. STEEL HEADER.
8. EXISTING CMU WALL TO REMAIN.
9. EXISTING DRAINAGE AND PLANTING TO REMAIN.
10. OUTDOOR BARBEQUE.
11. EXISTING AMPHITHEATER SHADE STRUCTURE. STAGE + ACCESS RAMPS. PROTECT IN PLACE.
12. REMOVE EXISTING CMU WALL.
13. LIMIT OF CONSTRUCTION.
14. VEHICULAR ACCESS.
15. CONCRETE STEPS.
16. CROSSWALK.
17. PROVIDE DRAIN PIPE BELOW WALK AT PLANTERS

MATERIAL LEGEND

- PERMEABLE PAVERS BELGARD
- "NATURAL GRAY" CONCRETE LIGHT BROOM FINISH
- "NATURAL GREY" CONCRETE EXPOSED AGGREGATE FINISH
- 3/4" MINUS STABILIZED DECOMPOSED GRANITE

SITE FURNISHINGS

- CHIPMAN TABLE. COLOR: SILVER. BY LANDSCAPE FORMS. 1.800.430.6209
- ZED CHAIR. COLOR: TBD. BY LANDSCAPE FORMS 1.800.430.6209

NOTE: EXISTING LIGHT POLES TO REMAIN IN PLACE.

SCALE: 1" = 10'

Yavapai COLLEGE

CAMPUS LANDSCAPE IMPROVEMENTS

SMITHGROUP JJR

455 NORTH THIRD STREET
SUITE 250
PHOENIX, AZ 85004
602.265.2300
www.smithgroupjjr.com

ISSUED FOR | REV | DATE

SCHEMATIC DESIGN | 08/02/2015

SEALS AND SIGNATURES

NOT FOR CONSTRUCTION

PROJECT NORTH

DRAWING TITLE

HARDSCAPE & LANDSCAPE PLAN

AS SHOWN

SCALE

20075.001

PROJECT NUMBER

SD

DRAWING NUMBER

L2.1

SHEET 3 OF 11